


Un	[V]	22000
Ik LLL	[kA]	
P	[kW]	
Q	[kvar]	

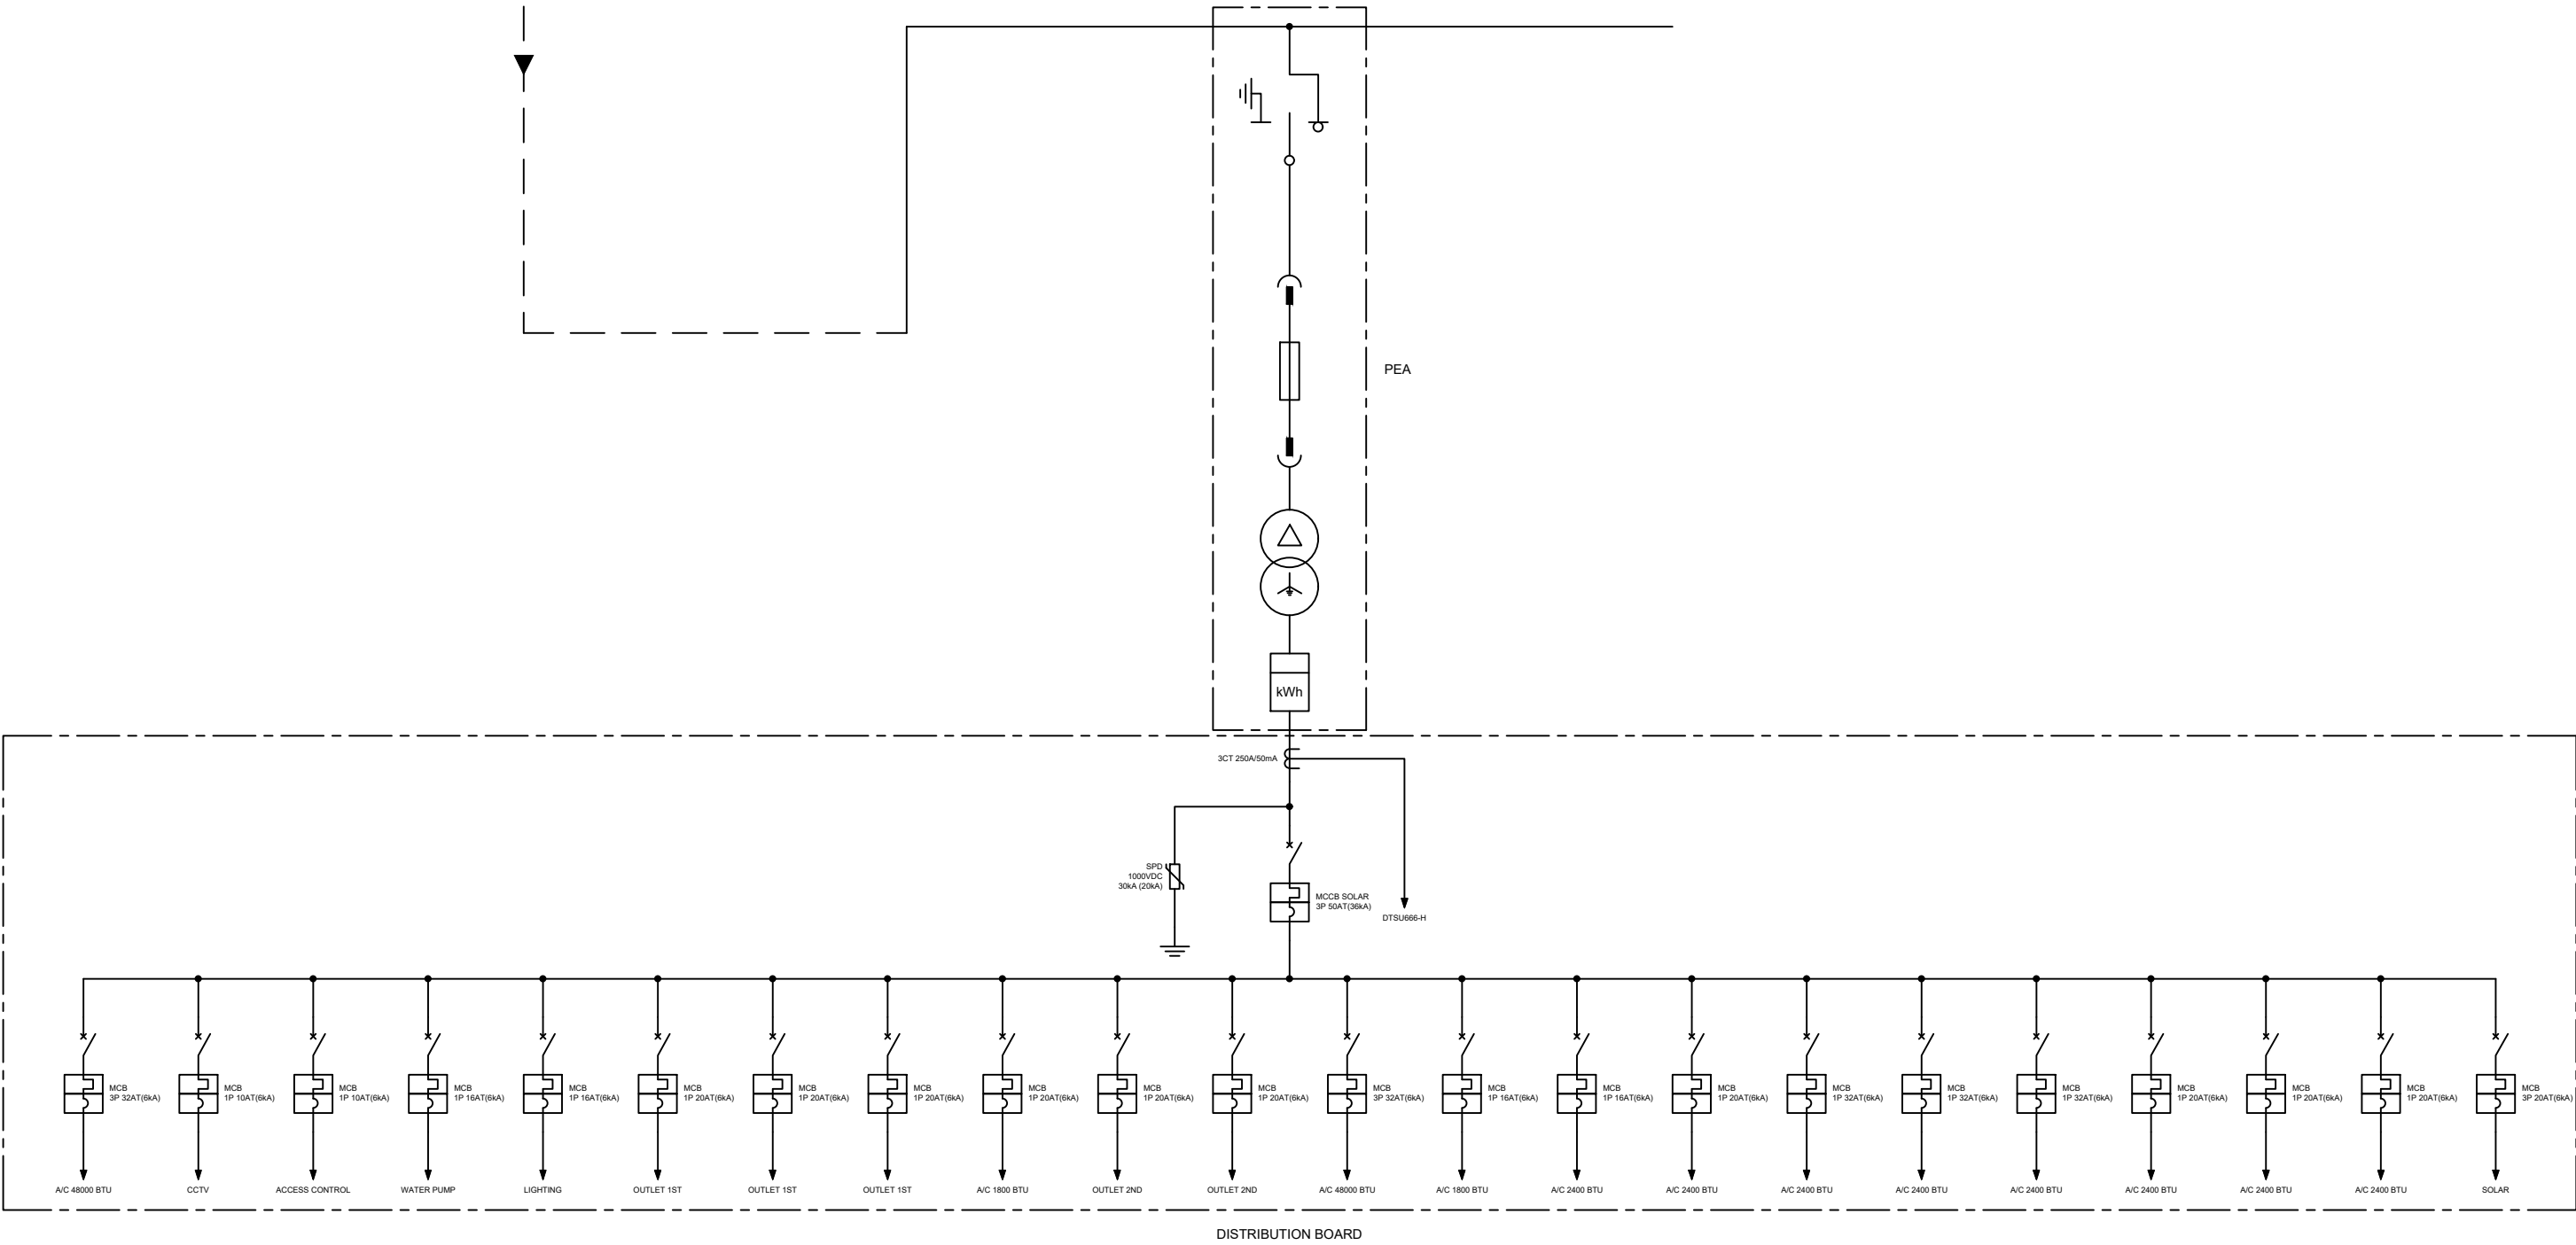

PROJECT NAME		PROLOGIC LIMITED			
DRAWING NAME		SINGLE LINE DIAGRAM - DISTRIBUTION BOARD			
DRAWN BY		B.SITTAWEET,P.YANNAPHAT			
DATE		SCALE		DRAWING NO.	